

SITUACIJA



10290 Zaprešić, A.Šenoa 88


tel./fax.: 01/3319-365
mob.: 099/3319-365
e-mail: info@fluid-projekt.hr
web: www.fluid-projekt.hr

NARUČITELJ	HRVATSKE AUTOCESTE D.O.O., OIB: 57500462912 SIROJINA ULICA 4, 10000 ZAGREB
GRADEVINA	CENTAR ZA ODRŽAVANJE I KONTROLU PROMETA DAKOVO
LOKACIJA	K.C.BR. 12551/1, K.O. DAKOVO
FAZA PROJEKTA	GLAVNI PROJEKT
SADRŽAJ	SITUACIJA
GLAVNI PROJEKTANT	Franjo Polić, dipl.ing.stroj.
PROJEKTANT	Franjo Polić, dipl.ing.stroj.
PROJEKTANT SURADNIK	Matija Polić, ing.stroj.
DIREKTOR	Franjo Polić, dipl.ing.stroj.
DATUM: 01.2025.	T.D. 707/24 MJ. 1.2500 LIST BR.1

Hrvatska komora inženjera strojarstva
Franjo Polić
dipl. ing. stroj.
Ovlašten inženjer strojarstva S 172



DETALJ VENTILOKONVEKTORA, "SABIANA" M 1:25
ARISMA, ORC, MODEL: MW, ČETVEROČLUVNI SUSTAV

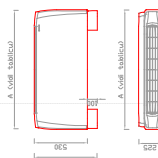

VENTILATION: "SALINA" CARLIMA, CRC MODELLO: CERVICOLEVENTI 8,874V, mm					
CRC	23+2	33+2	53+2	63+2	83+2
A	770	955	1200	1415	1415

NAPOMENA:

[illegible]

NAPOMENA:

—POSTOJEĆI PARAPETNI VENTILACIONIMOTOR ZAMENITI ĆE SE NOVIM ODOBRAVLJENIM
PARAPETNIM VENTILACIONIMOTOROM SA MASLOM I NOČICAMA (VIDLJIVA UPOREBNA).
—NOVI VENTILACIONIMOTOR UGRADITI ĆE SE NA POSTOJEĆU POKOJU
STARIOM VENTILACIONIMOTORU.
—OVAKO KONZERVIRATI SPOLU ĆE SE NA POSTOJEĆI SUSTAV ODVAJA KOKICAZA.
—KOKICAZI KONZERVIRATI SPOLU ĆE SE NA POSTOJEĆI SUSTAV ODVAJA KOKICAZA.

LEGENDA:




LEGENDA:

ŽEŠČANI ŽIDNI DALJINSKI UPRAVLJAČ
T.J. SOBNI TERMOSTAT
"SABIANA", MM-TOR

WAPCENIA: OPACZYNISKE POLICJE SLUZE ZA PRICAZ STROJANSKE


[illegible]

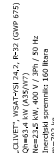

GRADJEVINSKE PODLOGE SLUŽE ZA POKAZ STROUARSKE
OPRAME I NESMUJU SE KORISTITI U DRUGE SVRHE!

[illegible]

FUNKCIJSKA SHEMA HLADENJA

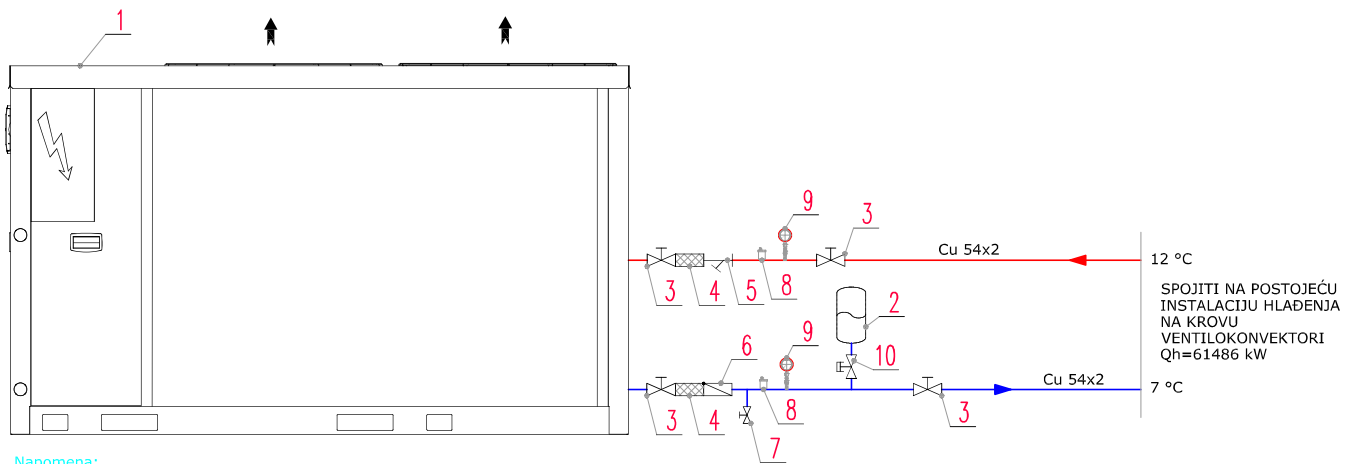

Napomena:

-sigurnosni ventil se nalazi u sklopu rashladnika vode tj. chillera.

LEGENDA:

- 1.RASHLADNIK VODE TJ. CHILLER, „CLIVET“, WSAT-YSi 24.2, R-32 (GWP 675)
Qh=63.4 kW (A35/W7), Ne=32.9 kW, 400 V / 3Ph / 50 Hz
INERCIJSKI SPREMNİK, V=160 LITARA, m=702 kg
- 2.MEMBRANSKA EKSPANZIJSKA POSUDA, "REFLEX", N80
- 3.ZAPORNA KUGLASTA SLAVINA, DN50
- 4.ANTIVIBRACIJSKI PRIJELAZNI ELEMENT, DN50
- 5.HVATAČ NEČISTOĆE, DN50
- 6.NEPOVRATNI VENTIL, DN50
- 7.VENTIL ZA PUNJENJE I PRAŽNJENJE, 1/2"
- 8.AUTOMATSKI ODZRAČNI VENTIL, 1/2"
- 9.MANOMETAR, Ø100, 0-6 bar, SA MANOMETARSKOM SLAVINOM
- 10.KUGLASTI VENTIL ZA MEMBRANSKU EKSPANZIJSKU POSUDU
SA ZAŠTITOM OD ZATVARANJA I ISPUŠNOM SLAVINOM, DN25

		FLUID-projekt d.o.o. 10290 Zaprešić, A.Šenoe 88		tel./fax.: 01/3319-365 mob.: 099/3319-365 e-mail: info@fluid-projekt.hr web: www.fluid-projekt.hr	
NARUČITELJ		HRVATSKE AUTOCESTE D.O.O., OIB: 57500462912 ŠIROLINA ULICA 4, 10000 ZAGREB			
GRADEVINA		CENTAR ZA ODRŽAVANJE I KONTROLU PROMETA ĐAKOVO			
LOKACIJA		K.Č.BR. 12551/1, K.O. ĐAKOVO			
FAZA PROJEKTA		GLAVNI PROJEKT			
SADRŽAJ		FUNKCIJSKA SHEMA HLADENJA			
GLAVNI PROJEKTANT		Franjo Polić, dipl.ing.stroj.			
PROJEKTANT		Franjo Polić, dipl.ing.stroj.			
PROJEKTANT SURADNIK		Matija Polić, ing.stroj.			
DIREKTOR		Franjo Polić, dipl.ing.stroj.			
DATUM: 01.2025.		T.D. 707/24	MJ. —	LIST BR.4	

Hrvatska komora inženjera strojarstva

Franjo Polić


dipl. ing. stroj.

Ovlašteni inženjer strojarstva




S 172

SHEMA SPAJANJA VIŠE VENTILOKONVEKTORA NA 1 SOBNI TERMOSTAT
PUTEM RELEJNIH KUTIJA

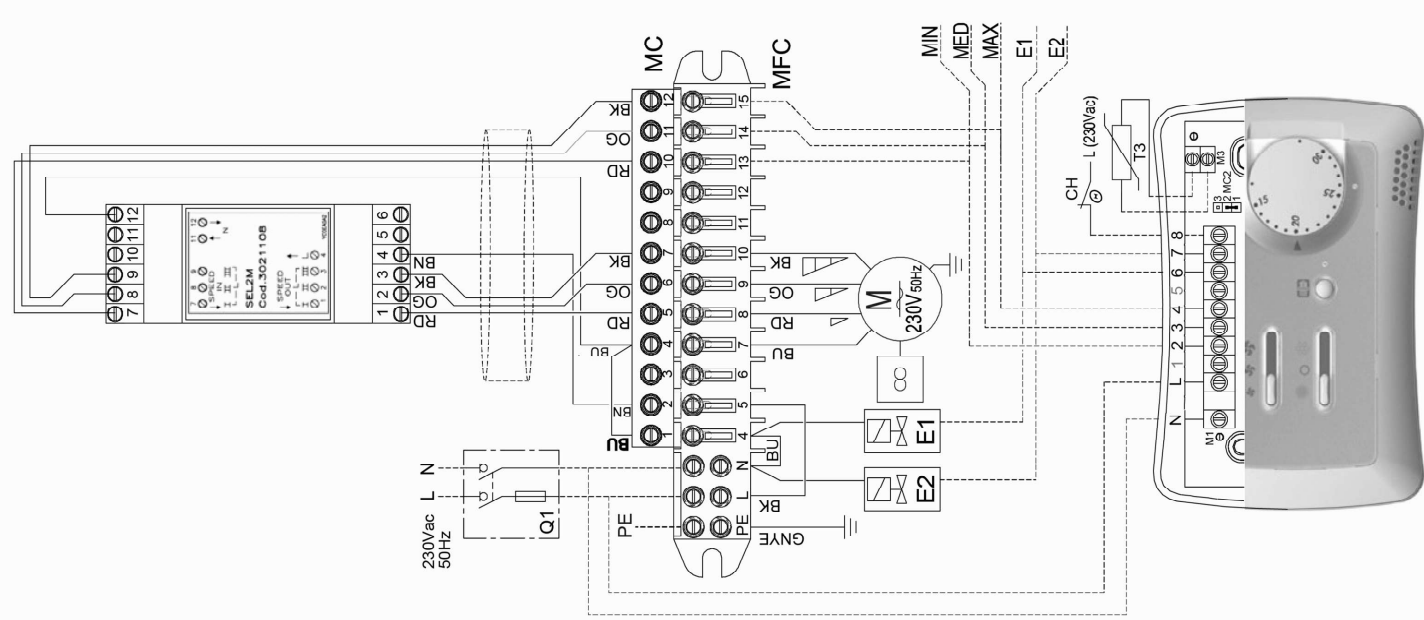

SHEMA SPAJANJA VENTILOKONVEKTORA I SOBNOG TERMOSTATA
1 VENTILOKONVEKTOR – 1 SOBNI TERMOSTAT

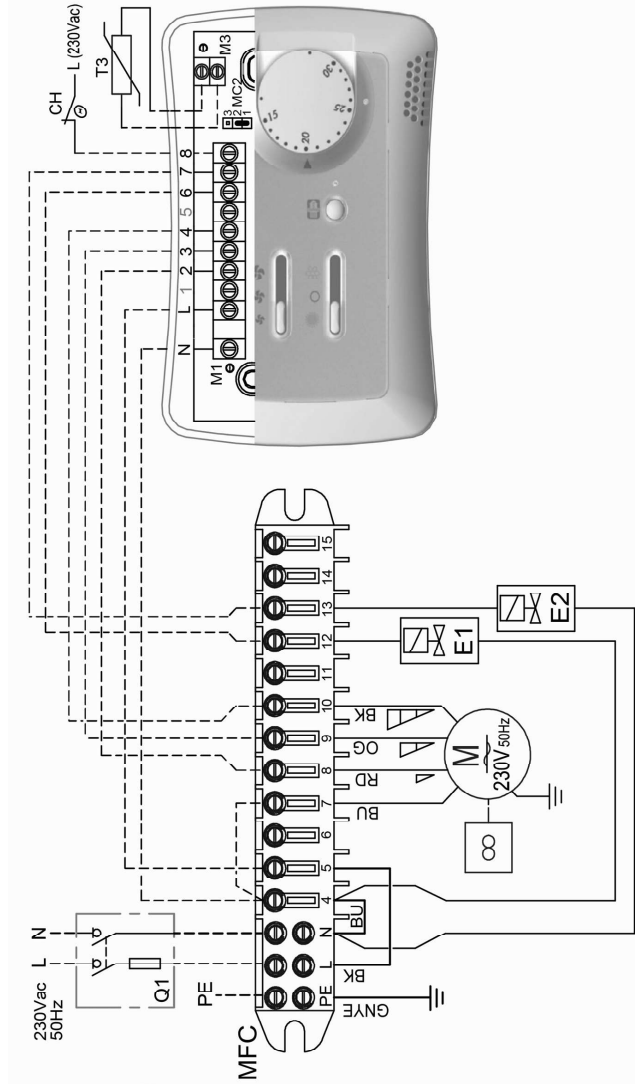

	FLUID-projekt d.o.o.		tel./fax.: 01/3319-365
	10290 Zaprešić, A. Senec 88		mob.: 099/3319-365
			e-mail: info@fluid-projekt.hr
			web: www.fluid-projekt.hr
NARUČITELJ	HRVATSKE AUTOCESTE D.O.O., OIB: 57500462912		
GRADEVINA	CENTAR ZA ODRŽAVANJE I KONTROLU PROMETA DAKOVO		
LOKACIJA	K.Č.BR. 12551/1, K.O. DAKOVO		
FAZA PROJEKTA	GLAVNI PROJEKT		
SADRŽAJ	SHEMA SPAJANJA VENTILOKONVEKTORA I SOBNOG TERMOSTATA		
GLAVNI PROJEKTANT	Franjo Polić, dipl.ing.stroj.		
PROJEKTANT	Franjo Polić, dipl.ing.stroj.		
PROJEKTANT SURADNIK	Matija Polić, ing.stroj.		
DIREKTOR	Franjo Polić, dipl.ing.stroj.		
DATUM: 01.2025.	T.D. 707/24		MI. –
			LIST BR.5